


## LEGEND

| | | | | |
|---|---|---|---|---|
| PROPOSED ROADWAY PAVEMENT | PROPOSED SIDEWALK | PROPOSED RETAINING WALL | X | DISPLACEMENT |
| PROPOSED STRUCTURE | PROPOSED SHARED-USE PATH | PROPOSED CURB & GUTTER | A | ACCESS IMPACT |
| PROPOSED CONCRETE MEDIAN | PROPOSED PARKWAY | EXISTING ROW | R | ROADWAY IMPACT |
| | | PROPOSED ROW | | |

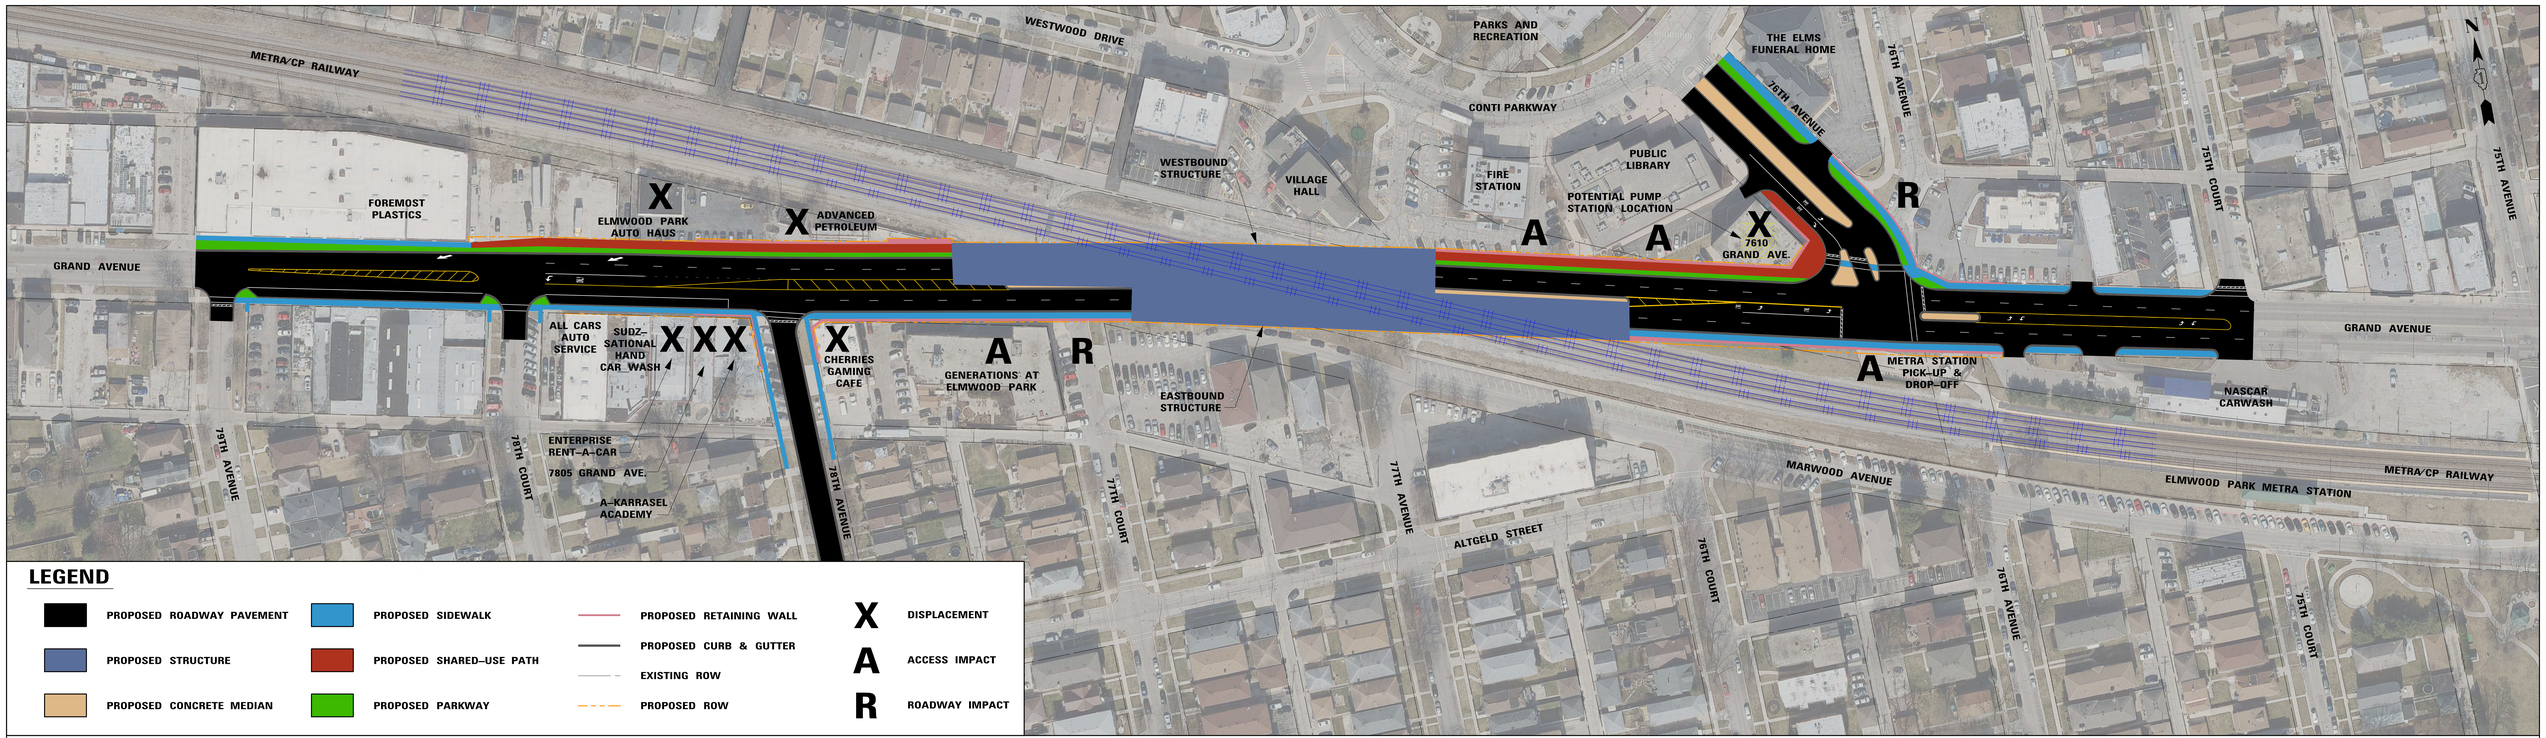


NOTE:
VEHICLES NOT TO SCALE.
FOR ILLUSTRATION ONLY.

Illinois Department of Transportation

**GRAND AVENUE GRADE SEPARATION**

**ALTERNATIVE 2**
**GRAND AVENUE UNDER RAILROAD**
**PLAN AND PROFILE**

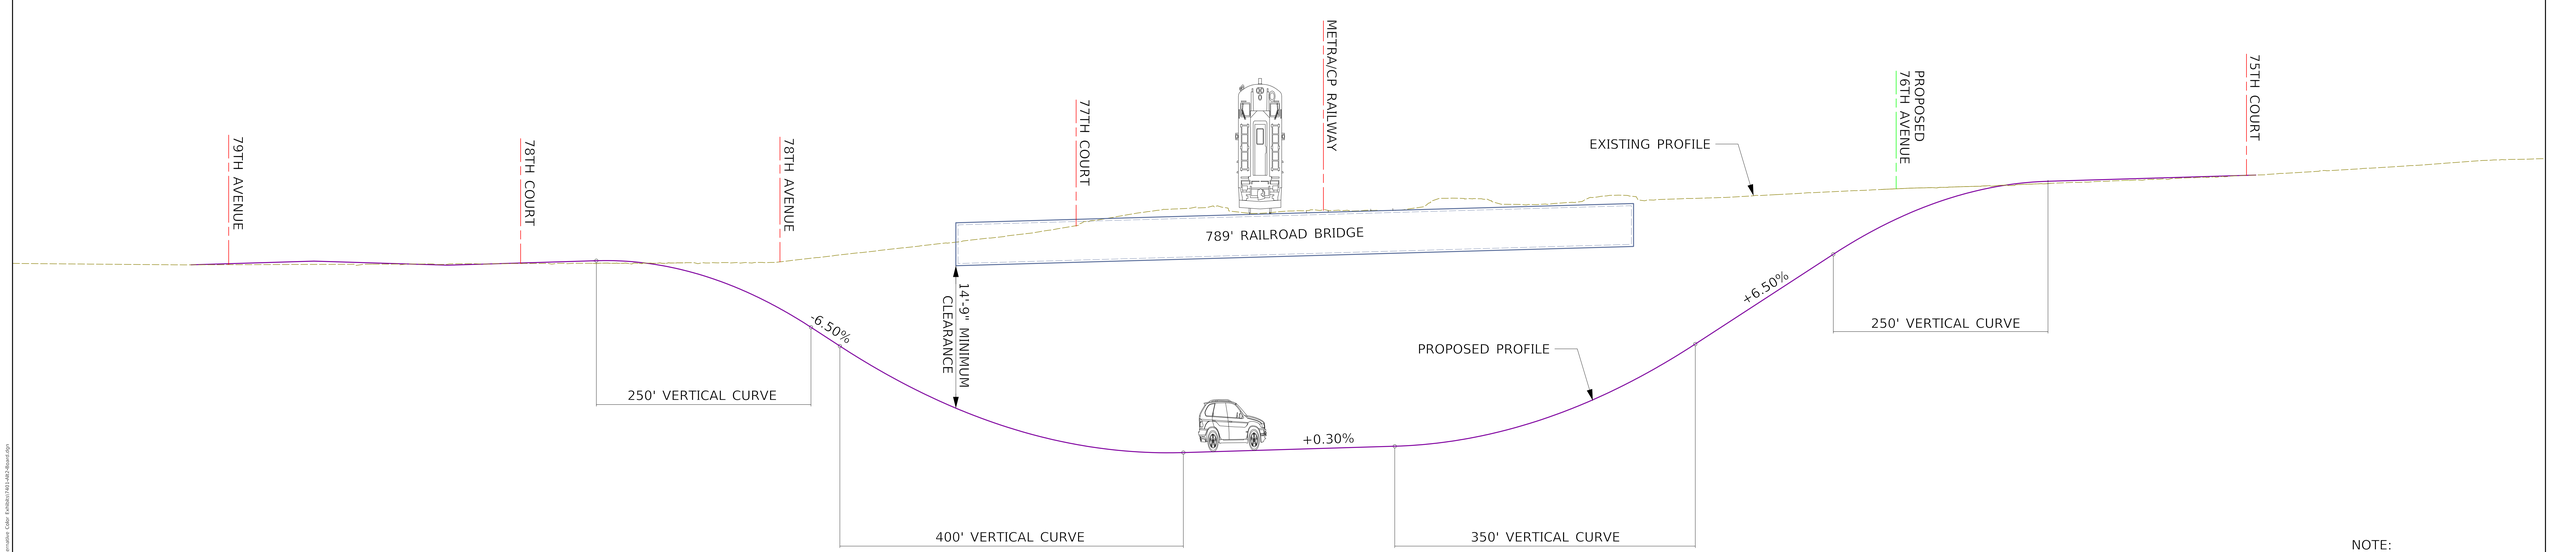***FOR INFORMATION ONLY***

**MAY 2022**

HORIZONTAL SCALE IN FEET: 50 0 50 100

VERTICAL SCALE IN FEET: 5 0 5 10